STRUCTURE NO.	85
STRUCTURE NAME	PEDESTRIAN BRIDGE OVER ROUTE 440 AT 34TH STREET

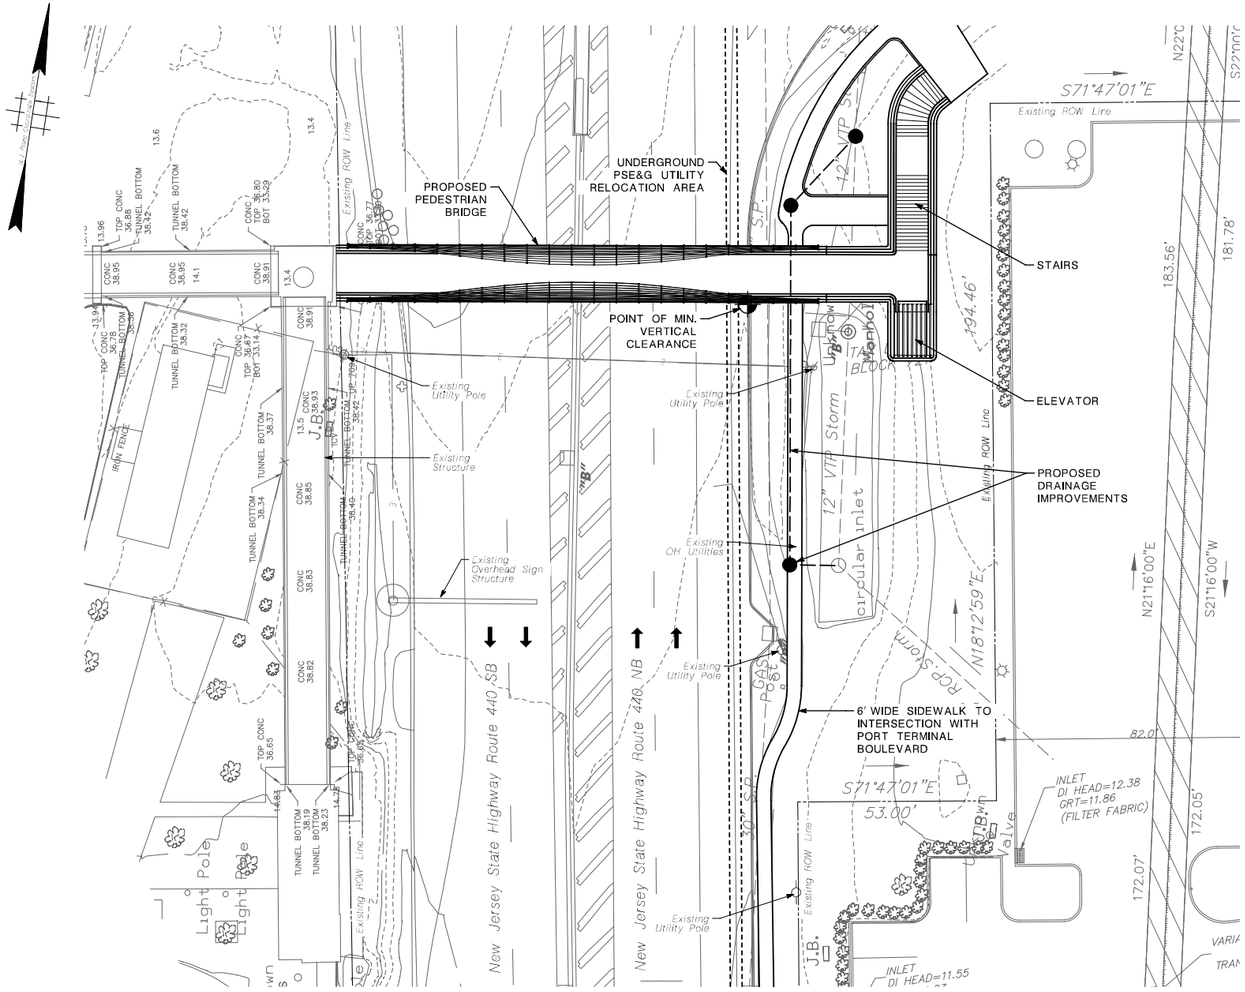

PLAN
SCALE: 1"=20'-0"

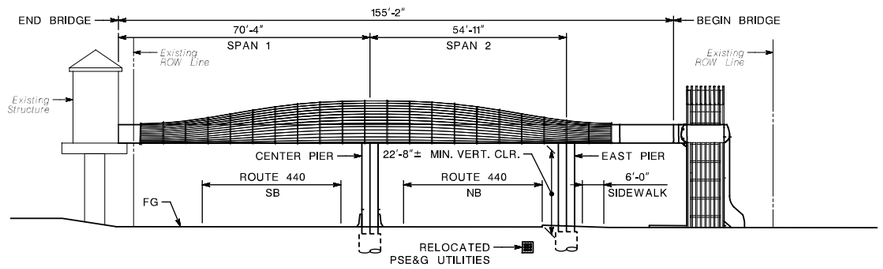

ELEVATION
SCALE: 1"=20'-0"

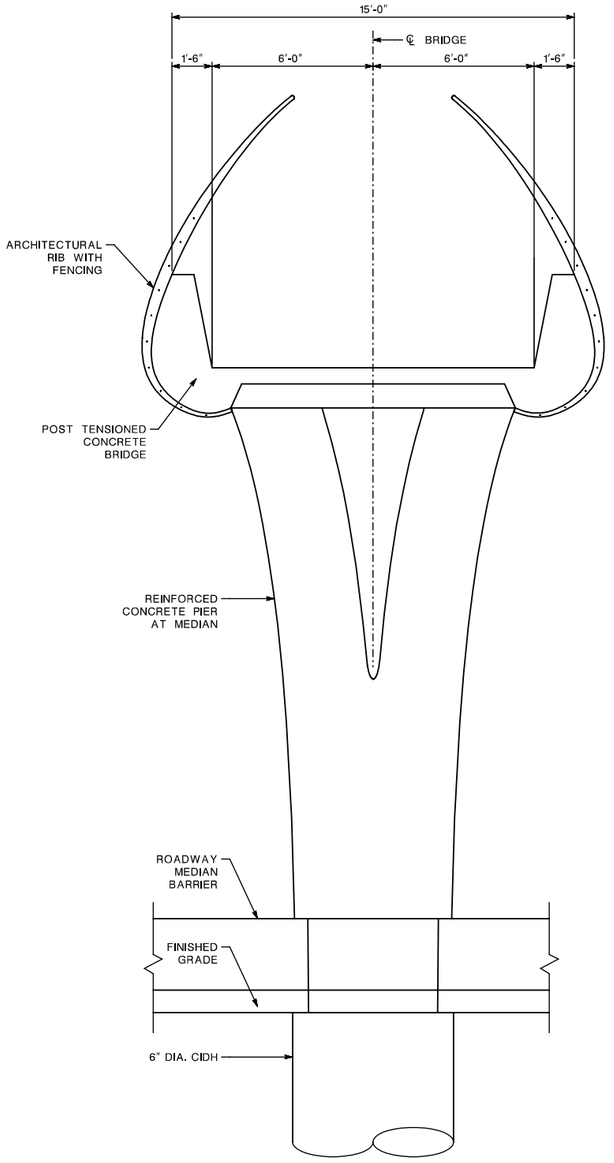

TYPICAL SECTION
SCALE: 3/8"=1'-0"

20' 10' 0 20' 40'

CONTROL SECTION	.....	JOB NO.	
DES. BY	D. FITZWILLIAM	CHK. BY	J. LESTER
DWN. BY	S. BRACERO		
EST. BY	D. FITZWILLIAM	CHK. BY	J. LESTER
SPECS. BY		CHK. BY	

IN CHARGE OF ..... J. LESTER .....

FILE NAME: CY22065_Z4GPE03.DGN
TIME: 5:06:17 PM
DATE: 9/6/2023
USERNAME: S.CTO.BRACERO

BAYONNE PEDESTRIAN BRIDGE - CONCEPT DEVELOPEMENT

ALTERNATIVE 3
TWO SPAN SLEEK CONCRETE
GENERAL PLAN AND ELEVATION

REVISION	BY	C'K'D	DATE

T.Y. LIN INTERNATIONAL
CERTIFICATE OF AUTHORIZATION NO. 24GA27976000

BRIDGE
SHEET NO. B-1 OF B-1

1
1